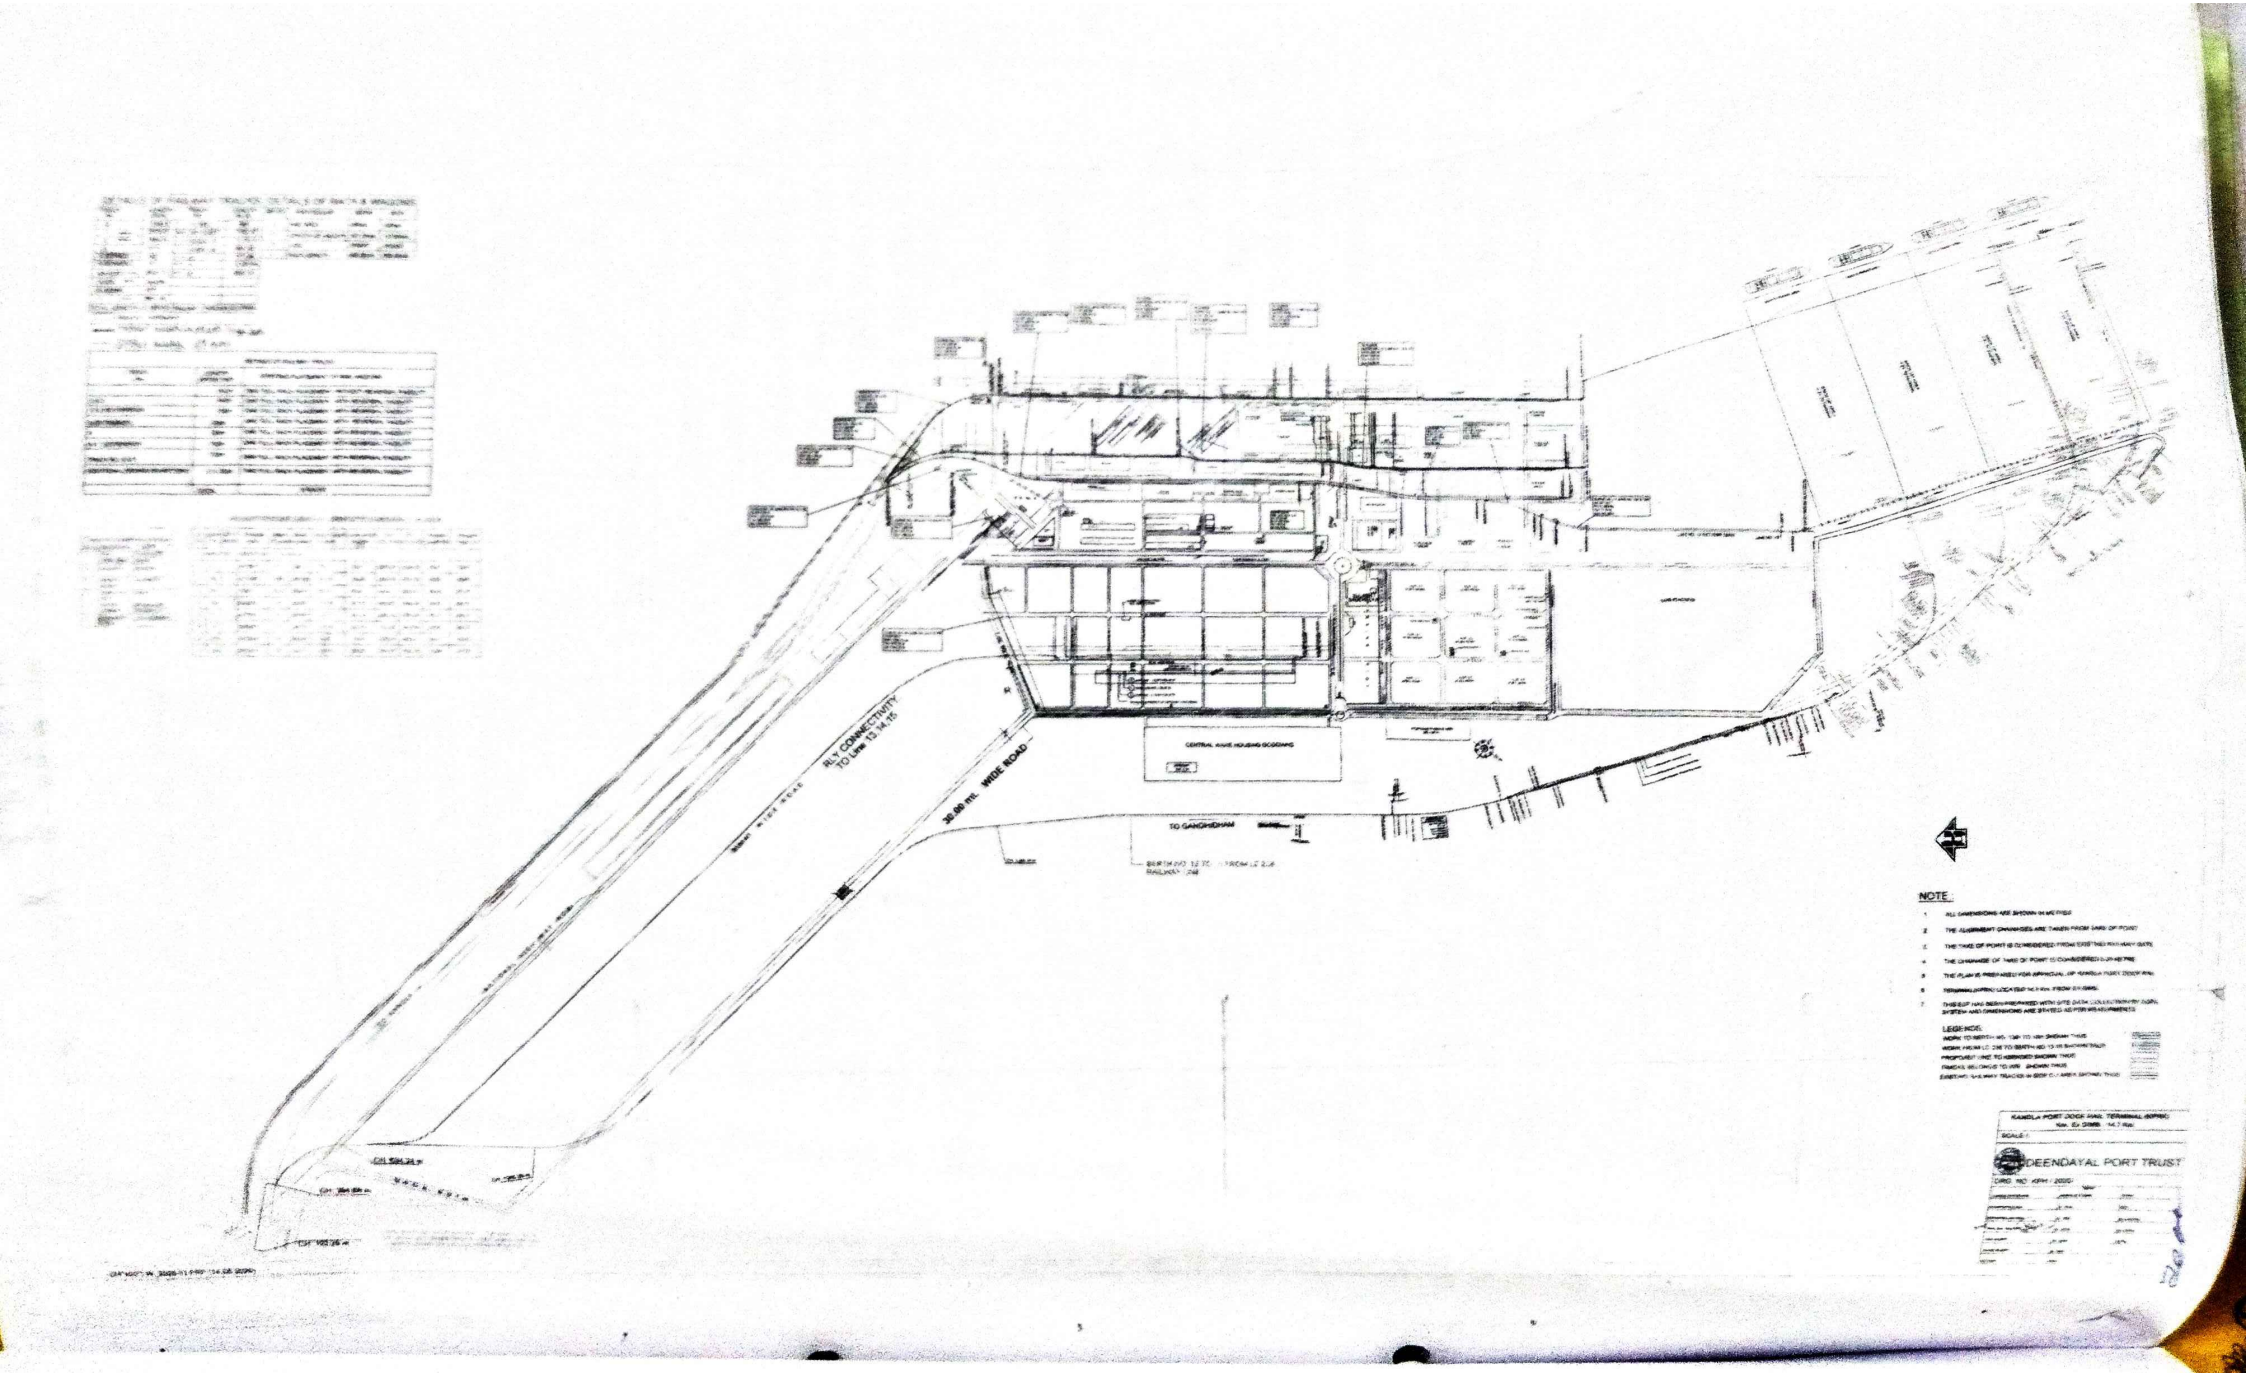
RLY CONNECTIVITY TO Link 13,14,15
30.00 mtr. WIDE ROAD
TO GANDHIDHAM
CENTRAL AVAIL HOUSING SCHEMES
NOTE:
DEENDAYAL PORT TRUST