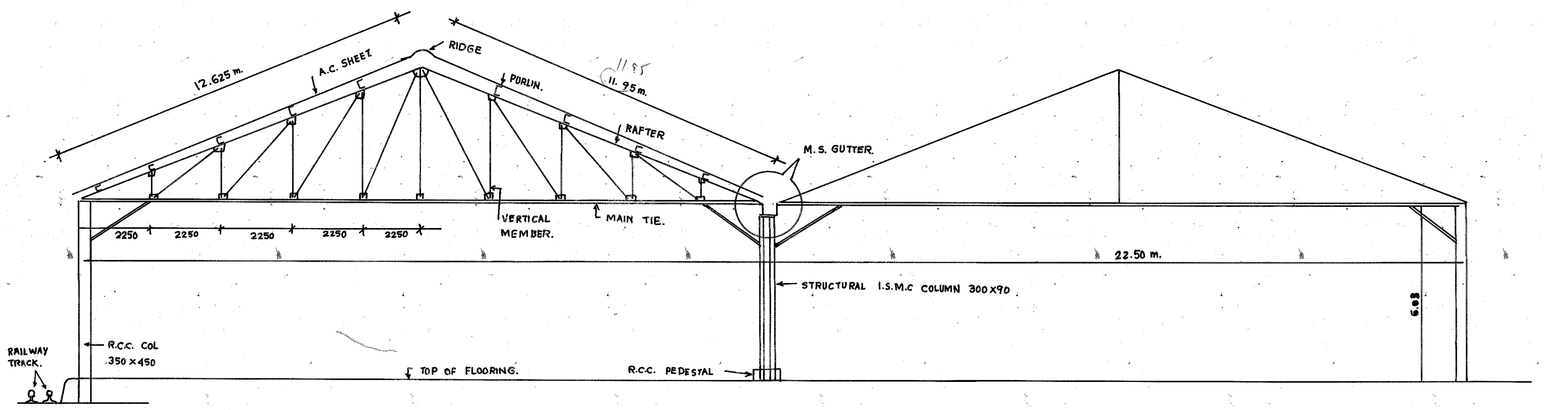

SECTION-A-A.

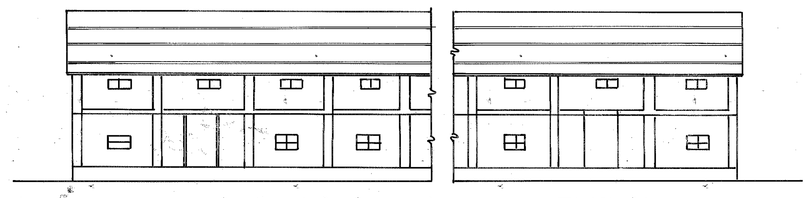

ELEVATION.

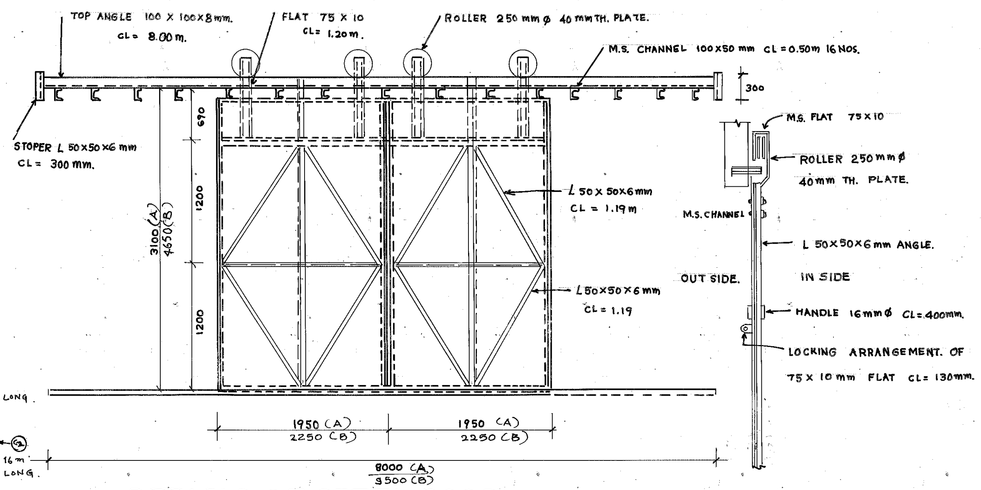

DETAILS OF STEEL DOOR 3900 X 3100 mm. (16 NOS FOR SHED No-1)
(7 NOS FOR SHED NO-2)

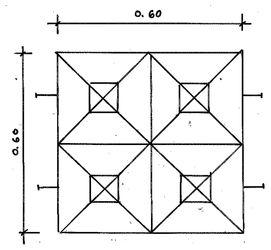

DETAILS AT-A (WINDOW.)

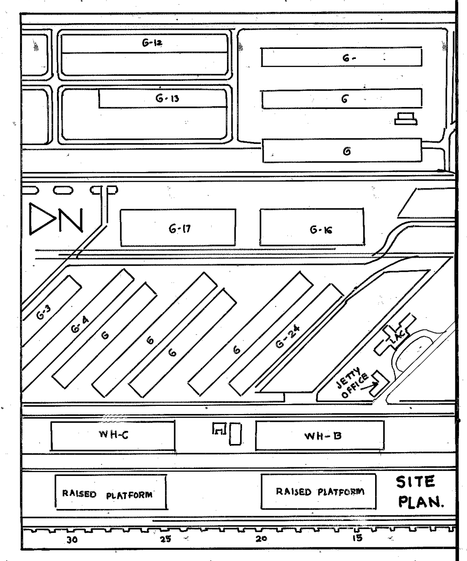

SITE PLAN.

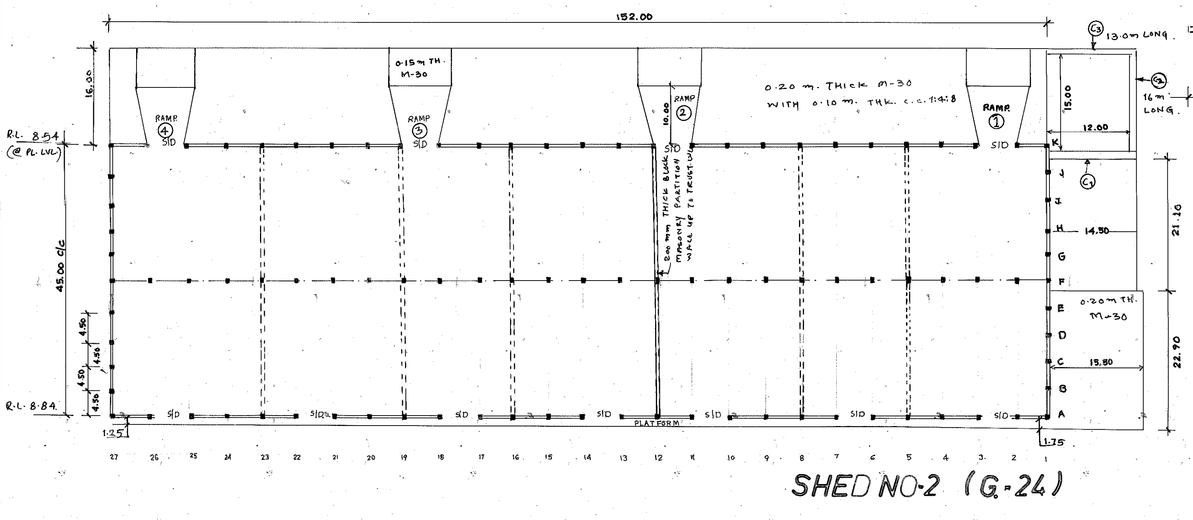

SHED NO-2 (G-24)

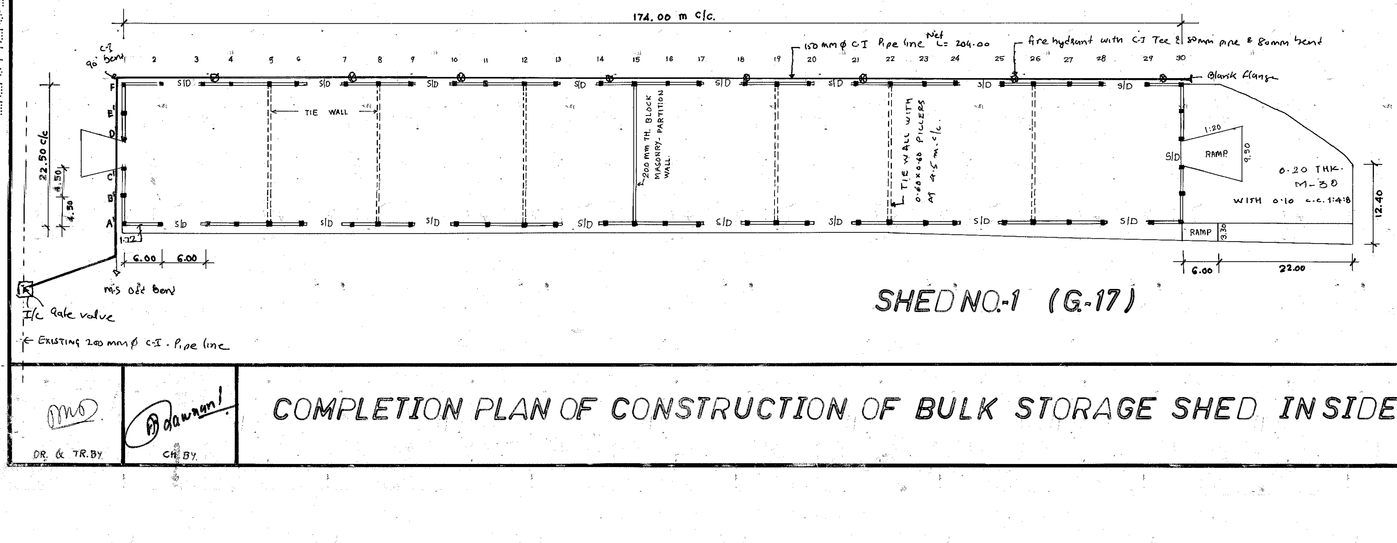

SHED NO-1 (G-17)

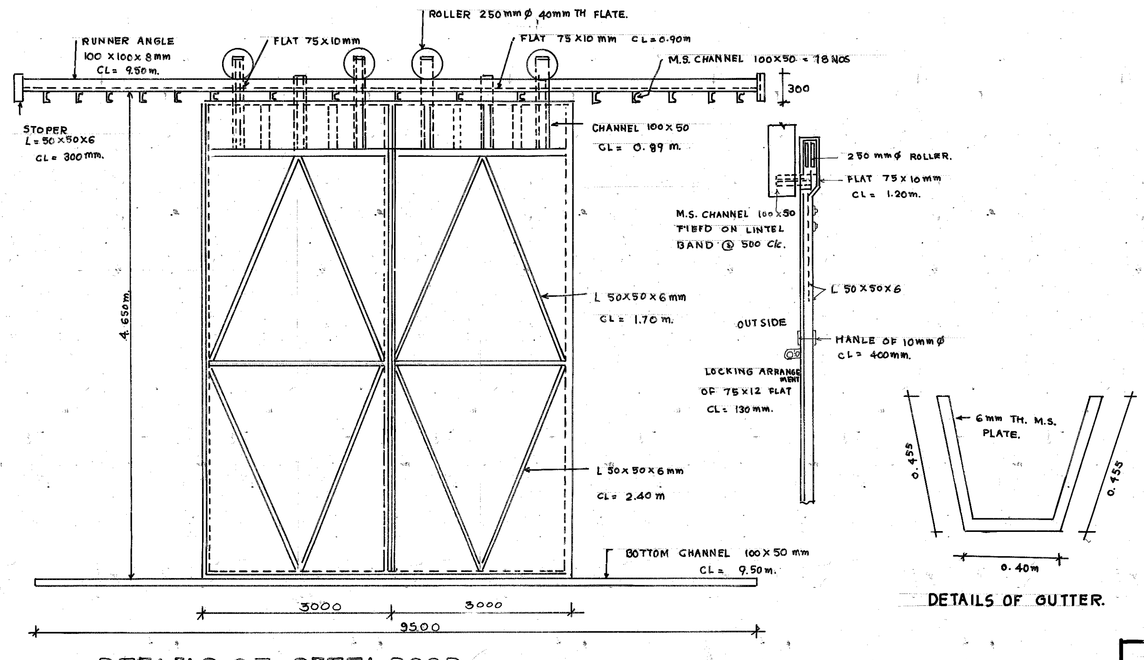

DETAILS OF STEEL DOOR. SIZE 4000 X 4650 mm (4 NOS.)

VENTILATOR DETAILS AT-D

DETAILS OF GUTTER.

KANDLA PORT TRUST.
HARBOUR DIVISION

1 NAME OF WORK :- CONSTRUCTION OF BULK STORAGE SHED INSIDE CARGO JETTY AREA.

2 NAME OF CONTRACTOR :- M/S. SHAIVAL REALTY PVT. Ltd. A'BAD

3 ESTIMATE NO :-

4 SCHEDULE DATE OF STARTING :- 20-11-2000

5 SCHEDULE DATE OF COMPLETION :- 19-5-2002

6 ACTUAL DATE OF COMPLETION :- 07-08-2003

7 WORK SUPERVISED BY :- SHRI K. J. TODARMAL S.D.O-I.
SHRI P. T. BHALARA S.D.O. B
SHRI A. T. BHAVNANI SUB-ENG.
SHRI V. K. PANJWANI J.E.

8 MEASUREMENT TAKEN BY. SHRI P. T. BHALARA S.D.O.-B
SHRI V. K. PANJWANI J.E.
SHRI A. T. BHAVNANI SUB-ENG.

9 MEASUREMENT RECORDED 817 CH.), 818 CH.), 820 CH.), 845 CH)
IN M.B. NO :- 846 CH), 859 CH), 860 CH), 868 CH)

10 ESTIMATED COST PUT TO TENDER :- RS. 4 20 59 935 = 00

11 TENDER COST :- RS. 3 33 57 257 = 90

12 ACTUAL COST :- RS.

CERTIFIED THAT THE WORK HAS BEEN COMPLETED AS PER PLAN & SPECIFICATIONS.

8-3

SUB DIVISIONAL OFFICER - (B)

KANDLA PORT TRUST.

DRG No :- KPH/04-20-C

DATE :- 08-03-2004.

DR. & TR. BY

CH. BY

COMPLETION PLAN OF CONSTRUCTION OF BULK STORAGE SHED INSIDE CARGO JETTY AREA

8-3

S.D.O. - (B.)

1.3.04

XEN - (H.)